REVISED PERMIT SET
12/27/10

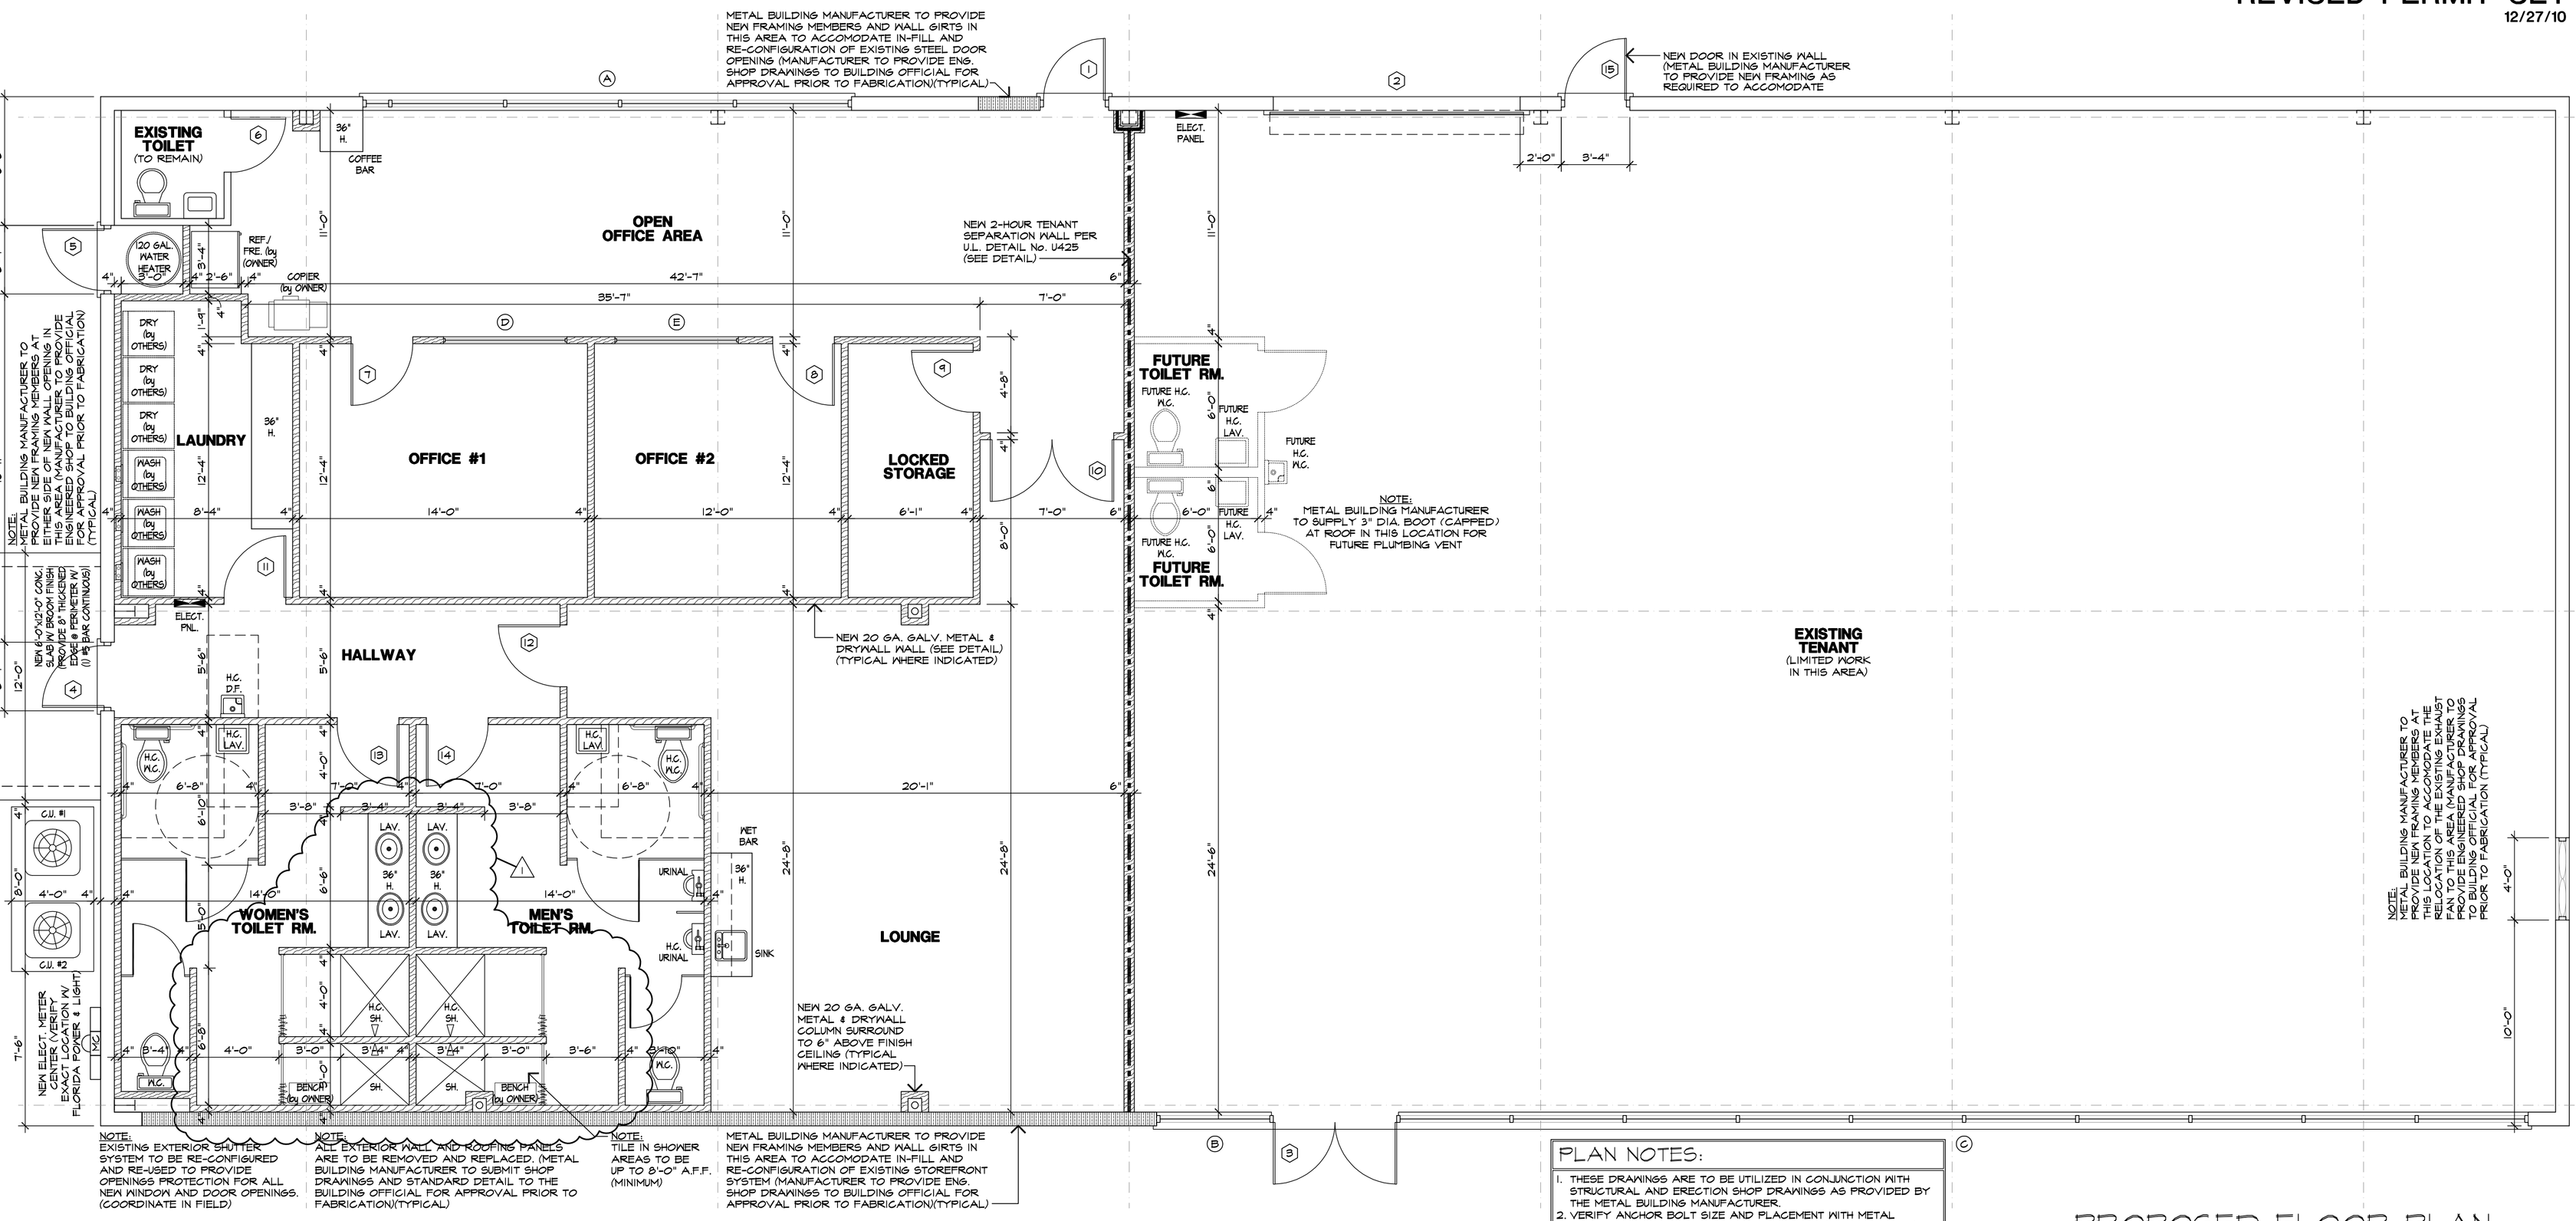

PLAN NOTES:

1. THESE DRAWINGS ARE TO BE UTILIZED IN CONJUNCTION WITH STRUCTURAL AND ERECTION SHOP DRAWINGS AS PROVIDED BY THE METAL BUILDING MANUFACTURER.
2. VERIFY ANCHOR BOLT SIZE AND PLACEMENT WITH METAL BUILDING MANUFACTURER'S SHOP DRAWINGS (IF APPLICABLE).
3. VERIFY COLUMN SIZE, UPLIFTS, AND LOCATIONS WITH METAL BUILDING MANUFACTURER'S SHOP DRAWINGS (IF APPLICABLE).

PROPOSED FLOOR PLAN

SCALE : 1/4" = 1'-0"

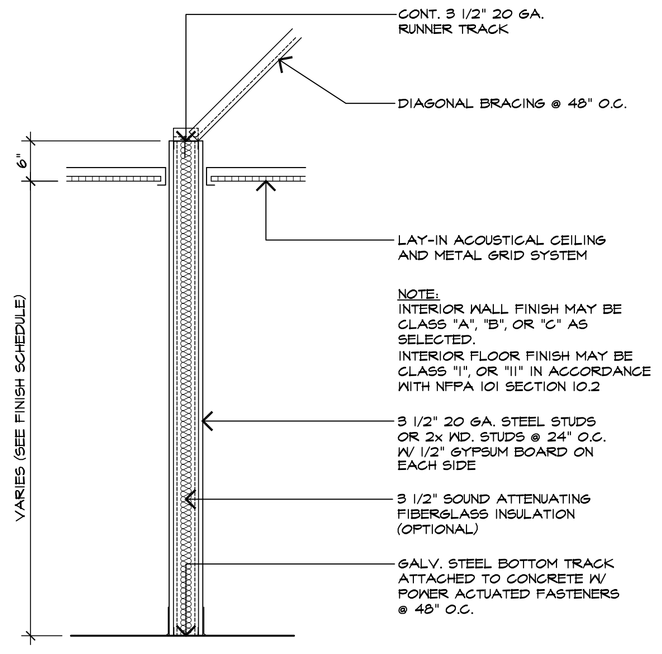

TYP. INTERIOR WALL SECTION

SCALE : 3/4" = 1'-0"

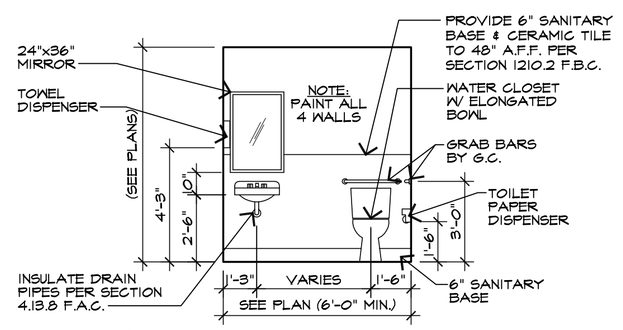

TYPICAL H.C. BATH ELEVATION

SCALE : N.T.S.

ROOM FINISH SCHEDULE

LOCATION	FLOOR	BASE	WALLS	CEILING	CEILING HEIGHT	REMARKS
OPEN OFFICE AREA	COMMERCIAL CARPET	WOOD (PAINTED)	GYP. BRD. (PAINTED)	2'x2' A.C.T. (WHITE GRID)	10'-0"	
EXISTING TOILET	CERAMIC TILE	CERAMIC TILE	EXISTING TO REMAIN	EXISTING TO REMAIN	8'-0" (V.I.F.)	
WATER HEATER ROOM	EXP. CONCRETE (SEALED)	N/A	GYP. BRD. (PAINTED)	N/A	N/A	
OFFICE #1	COMMERCIAL CARPET	WOOD (PAINTED)	GYP. BRD. (PAINTED)	2'x2' A.C.T. (WHITE GRID)	10'-0"	
OFFICE #2	COMMERCIAL CARPET	WOOD (PAINTED)	GYP. BRD. (PAINTED)	2'x2' A.C.T. (WHITE GRID)	10'-0"	
LOUNGE	COMMERCIAL CARPET SQUARES	WOOD (PAINTED)	GYP. BRD. (PAINTED)	2'x2' A.C.T. (WHITE GRID)	10'-0"	
HALLWAY	CERAMIC TILE	WOOD (PAINTED)	GYP. BRD. (PAINTED)	2'x2' A.C.T. (WHITE GRID)	10'-0"	
LAUNDRY	CERAMIC TILE	WOOD (PAINTED)	GYP. BRD. (PAINTED)	2'x2' A.C.T. (WHITE GRID)	10'-0"	
WOMEN'S TOILET RM.	CERAMIC TILE	CERAMIC TILE	*CERAMIC TILE/ M.R. GYP. BRD.	2'x2' A.C.T. (WHITE GRID)	10'-0"	*CERAMIC TILE TO 48" A.F.F. & 96" A.F.F. (MIN.) @ SHOWERS
MEN'S TOILET RM.	CERAMIC TILE	CERAMIC TILE	*CERAMIC TILE/ M.R. GYP. BRD.	2'x2' A.C.T. (WHITE GRID)	10'-0"	*CERAMIC TILE TO 48" A.F.F. & 96" A.F.F. (MIN.) @ SHOWERS
EXISTING TENANT	EXISTING (TO REMAIN)	EXISTING (TO REMAIN)	EXISTING (TO REMAIN)	EXISTING (TO REMAIN)	EXISTING	

GENERAL FINISH NOTES:
1. INTERIOR WALL & CEILING FINISHES MAY BE CLASS "A", "B", or "C" AS SELECTED IN ACCORDANCE WITH NFPA 101 and FLORIDA FIRE PREVENTION CODE SECTION 10.2 (LATEST EDITION).
2. INTERIOR FLOOR FINISHES MAY BE CLASS "I" or "II" AS SELECTED IN ACCORDANCE WITH NFPA 101 and FLORIDA FIRE PREVENTION CODE SECTION 10.2 (LATEST EDITION).
3. CONTRACTOR MAY (AT OWNERS DISCRETION) REPLACE ANY OF THE FINISHES DENOTED HEREIN SO LONG AS THEY MEET OR EXCEED THE SPECIFICATIONS OF GENERAL NOTES #1 and #2 ABOVE.

REVISIONS	BY
OWNER REQ. REVISIONS	M.A.P. 12/27/10

MICHAEL A. PENNEY
ARCHITECT, PA
415 SOUTH PALM AVENUE
TITUSVILLE, FLORIDA 32796
(321) 264-1366, FAX (321) 268-4347
NCARB CERT. #134518
FL. REG. #13128 – GA. REG. #5739

PROPOSED FLOOR PLAN, SCHEDULES, and DETAILS

WESTLAND MARINA
TITUSVILLE, FLORIDA

DRAWN : M.A.P.
CHECKED: M.A.P.
DATE: 12/27/10
SCALE: AS NOTED
JOB NUMBER: 21110
SHEET:

A-3

OF 9 SHEETS